



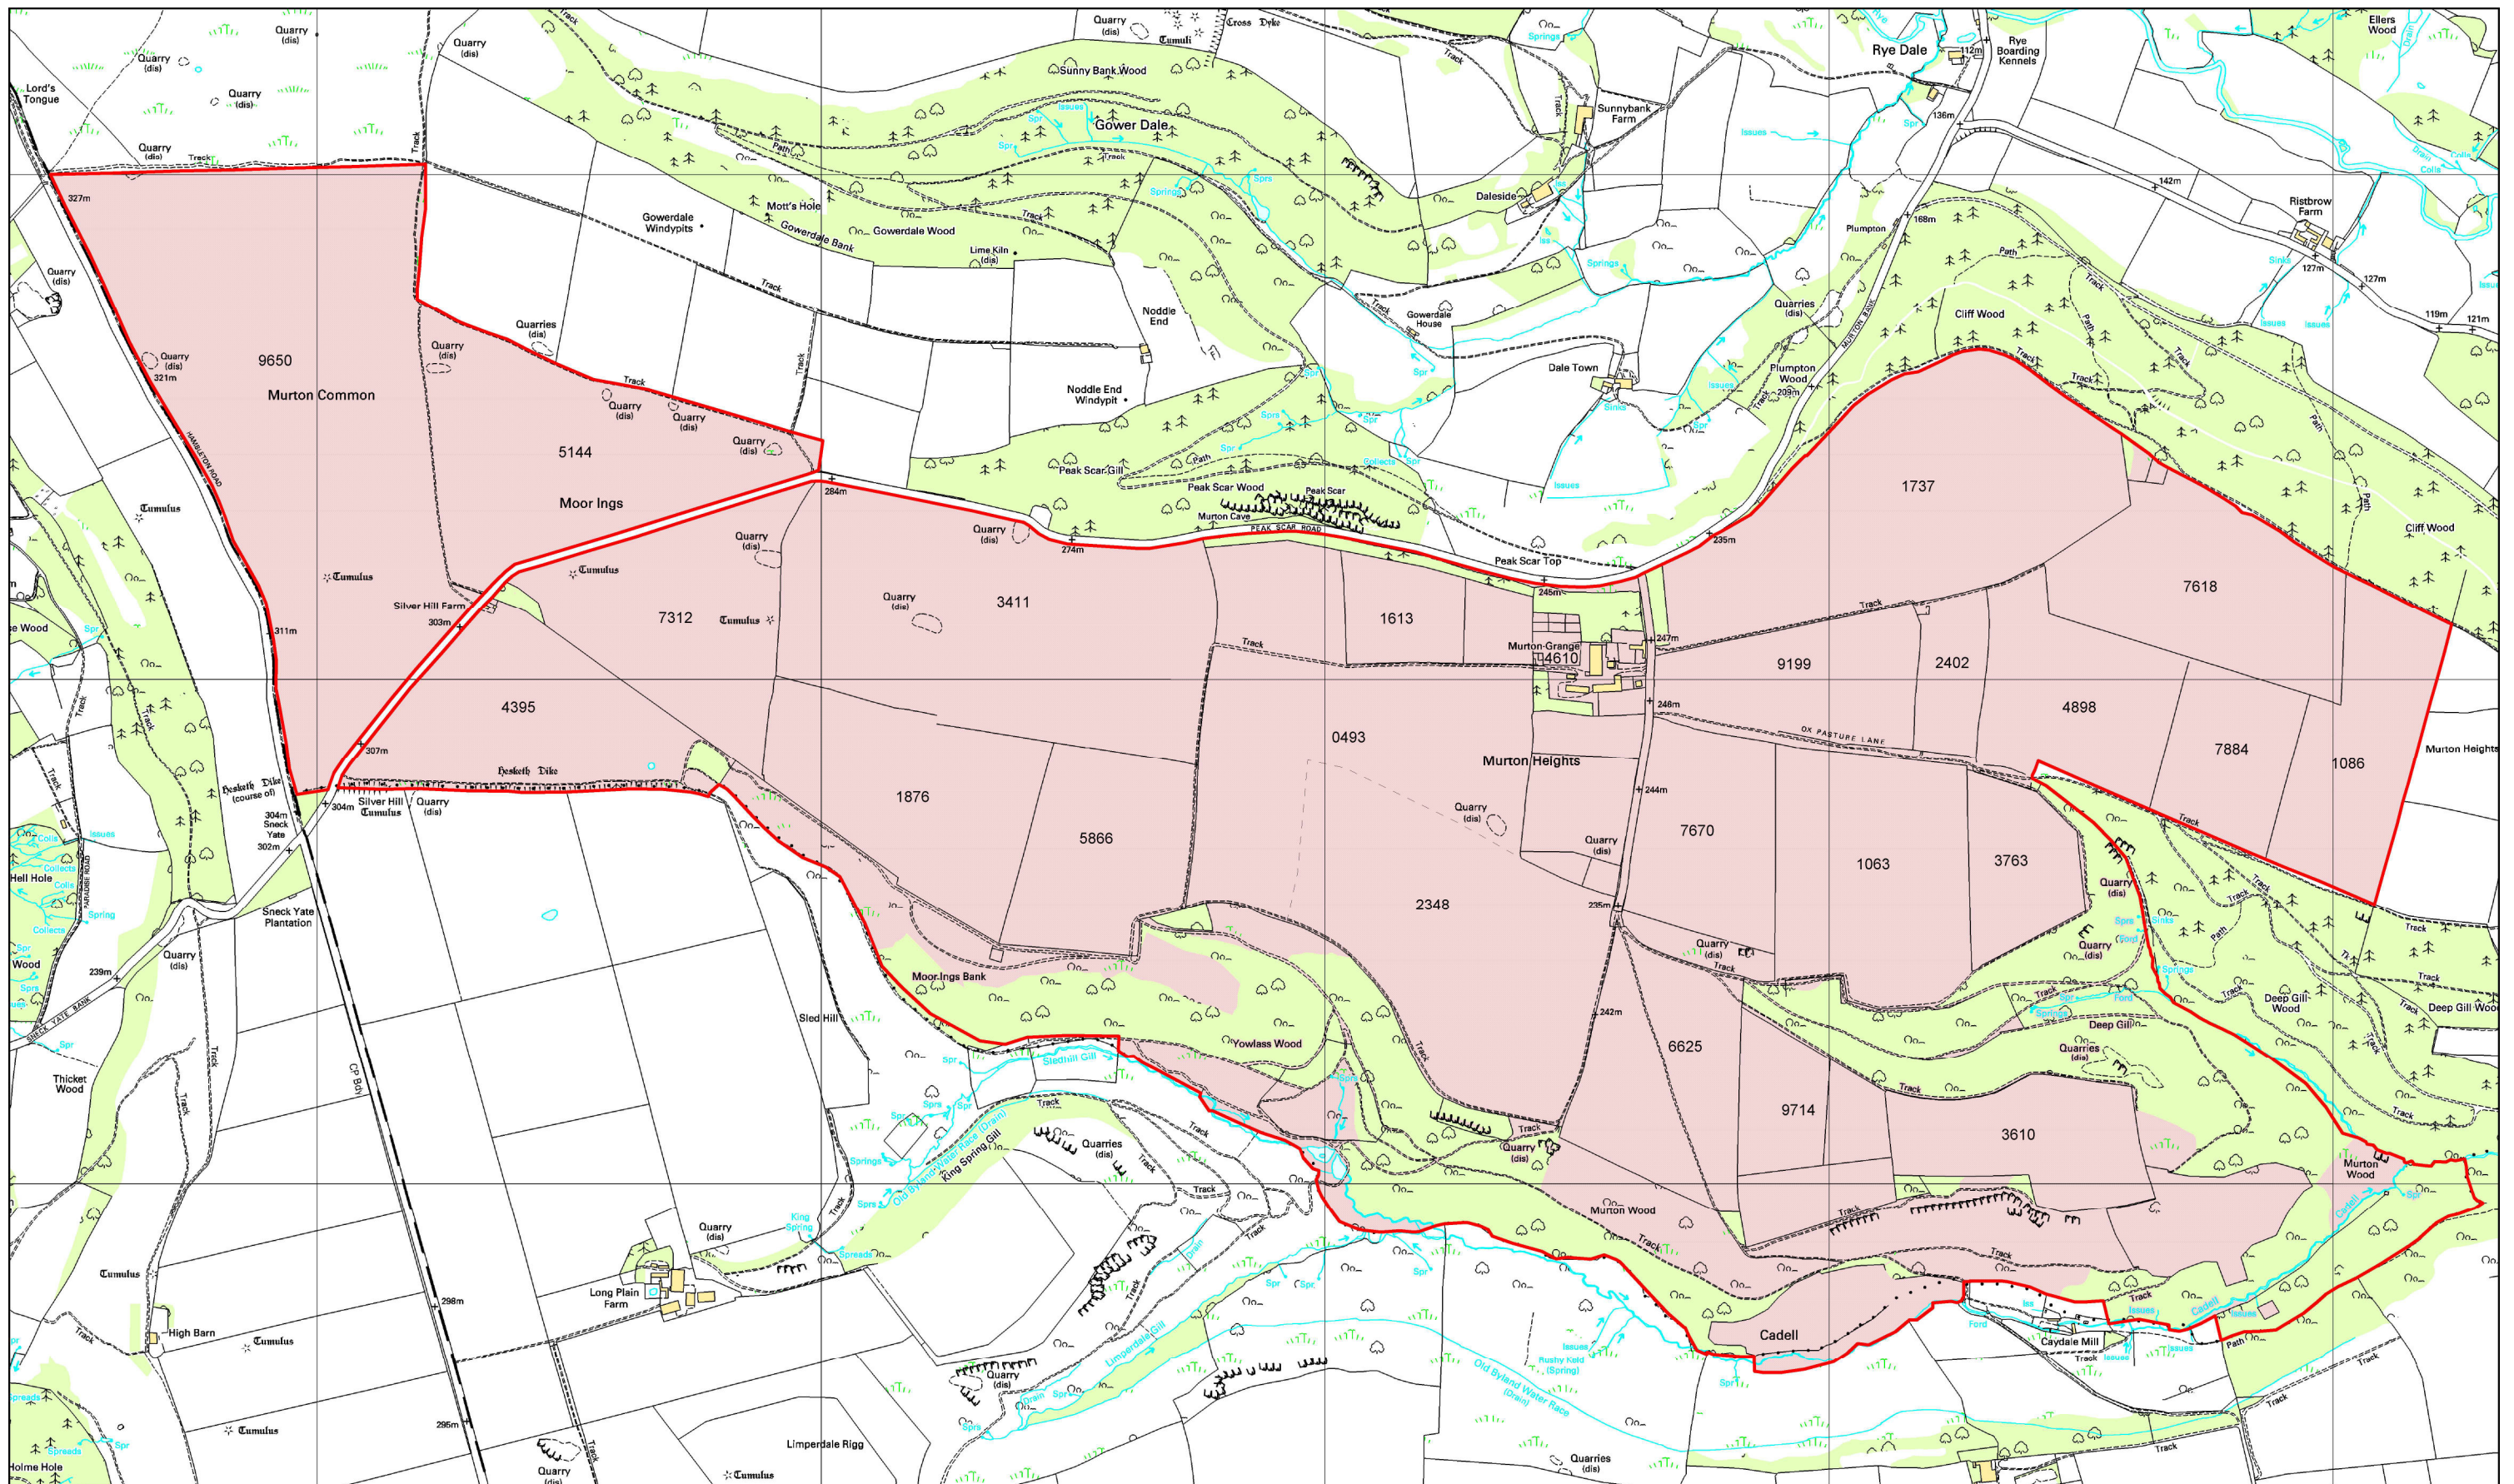

This plan is published for the convenience of the purchaser only. Its accuracy is not guaranteed and it is expressly excluded from any contract.

Scale 1:12,500 @ A3
Drawing No.L4778-01 Date 24.08.12

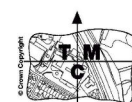

THE MAPPING COMPANY

Little Cotey, Cotey, Taunton, Somerset. TA3 7NY
Tel: 01823 421354 Email: patrick@mapping-company.co.uk

1:10,000 Raster Plan Example



Based on Ordnance Survey 1:10,000 mapping with the permission of the Controller of HMSO
© Crown Copyright

Licence No. ES 100018525